TINY HOUSE

ASHLEY BACZKOWSKI

3 BUBBLE DIAGRAMS: Main Floor

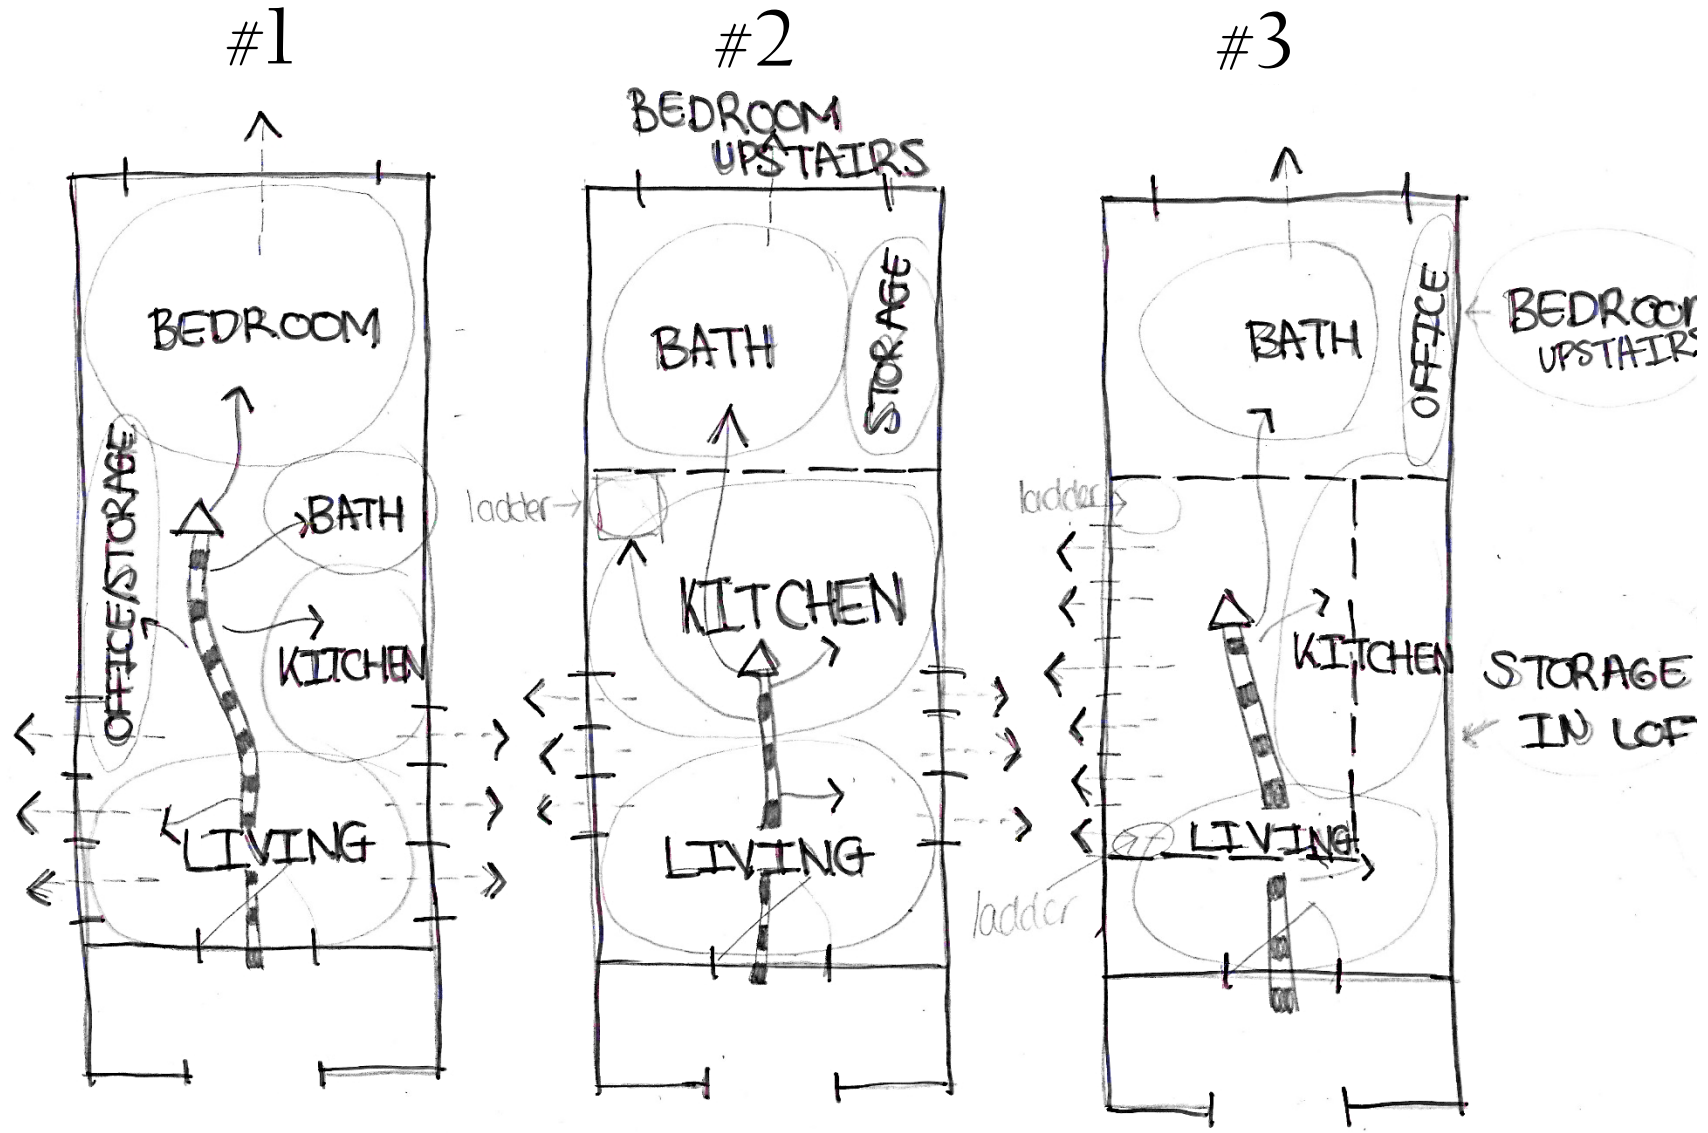

3 BUBBLE DIAGRAMS: Loft

#1

#2

#3

Open Loft

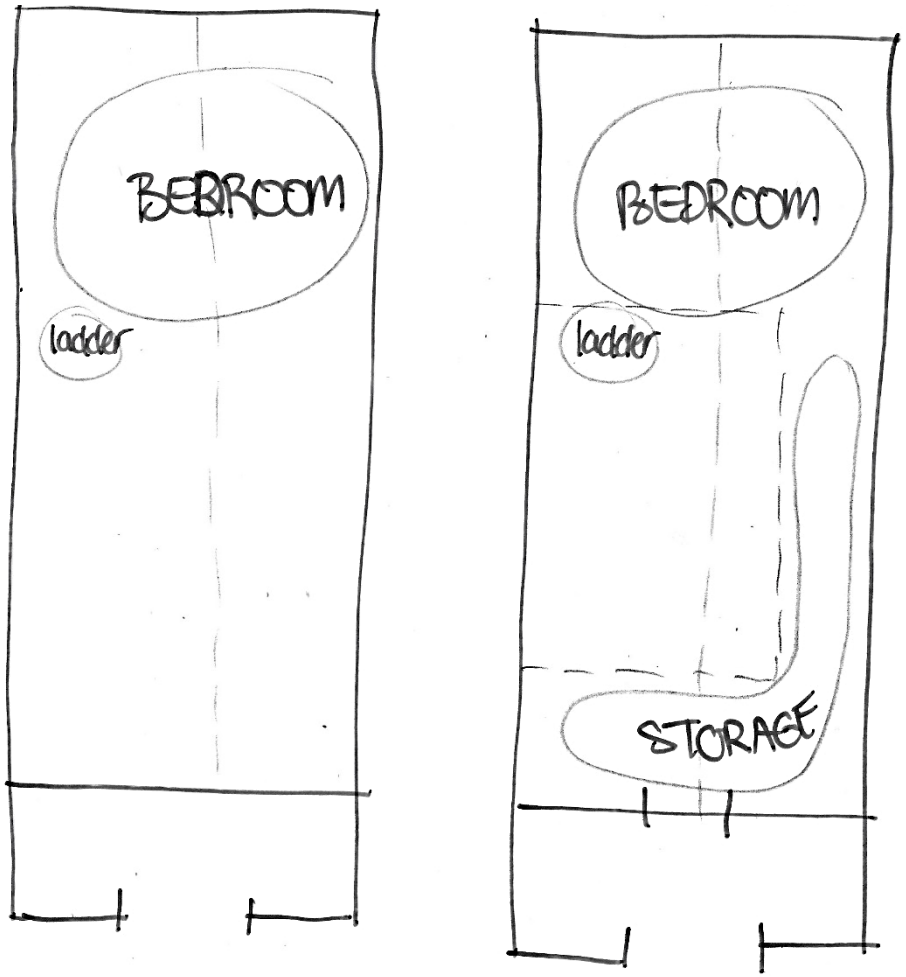

3 BLOCK DIAGRAMS: Main Floor

#1 #2 #3

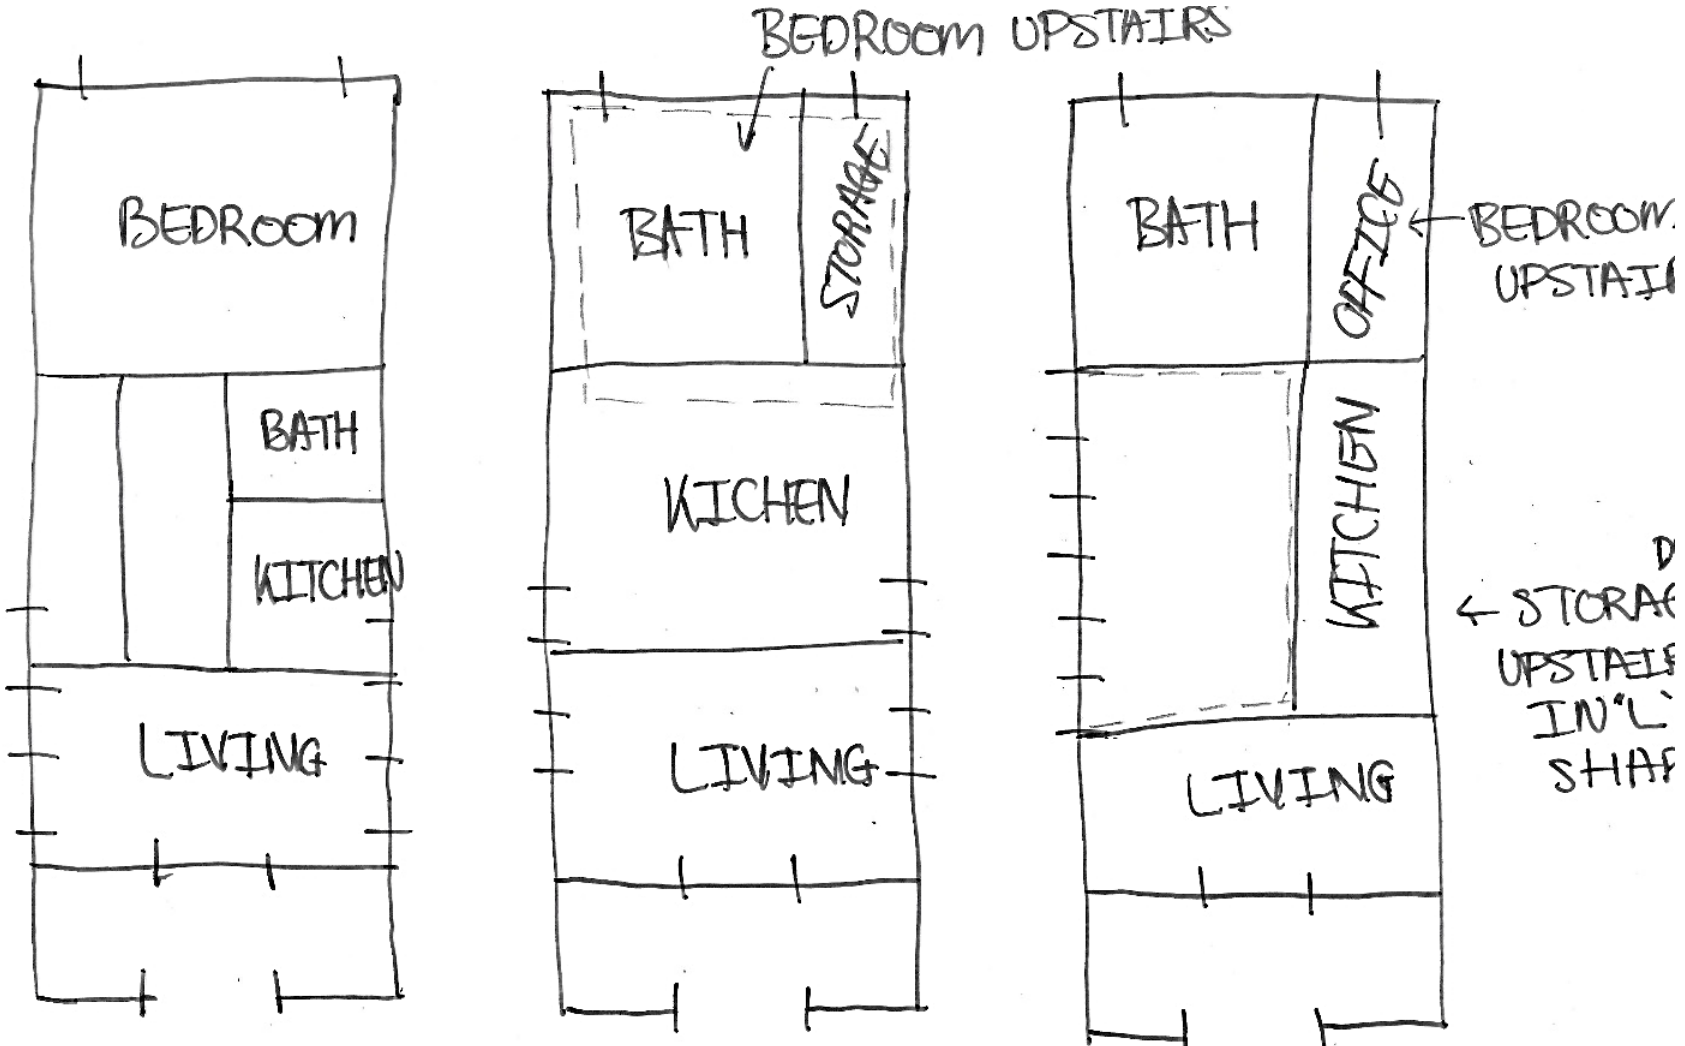

3 BLOCK DIAGRAMS: Loft

#1

#2

#3

Open Loft

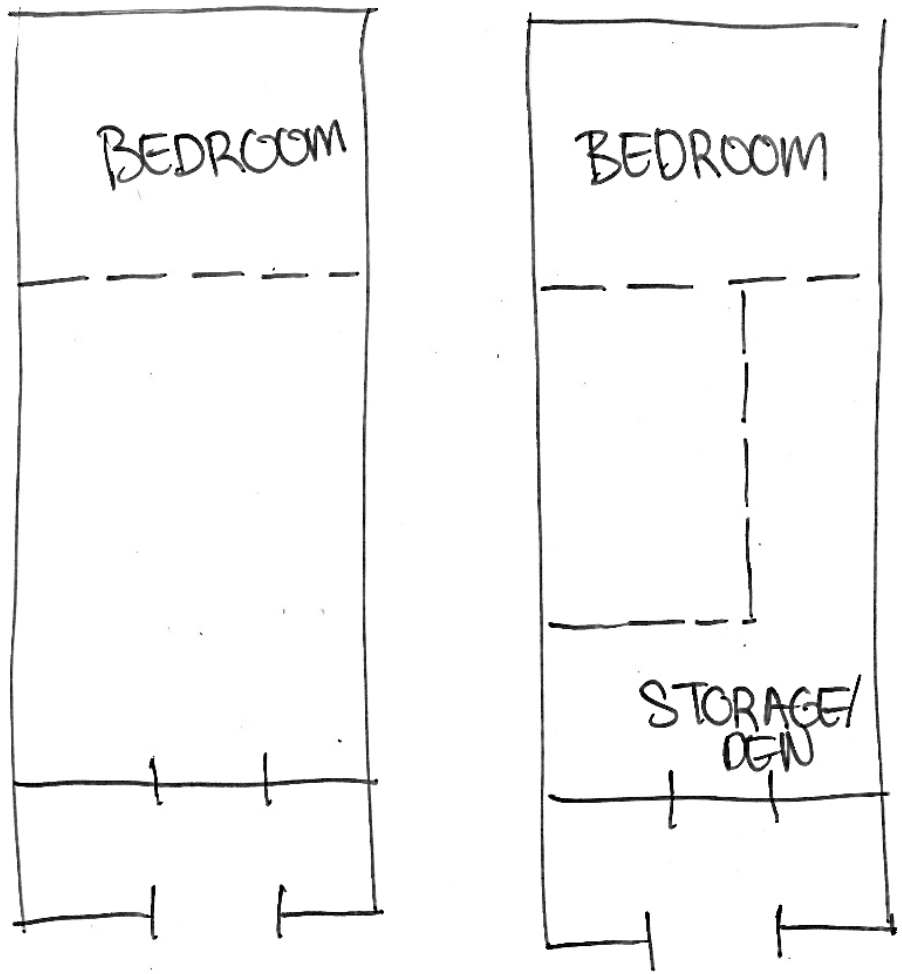

3 LOOSE PLANS: Main Floor

#1 #2 #3

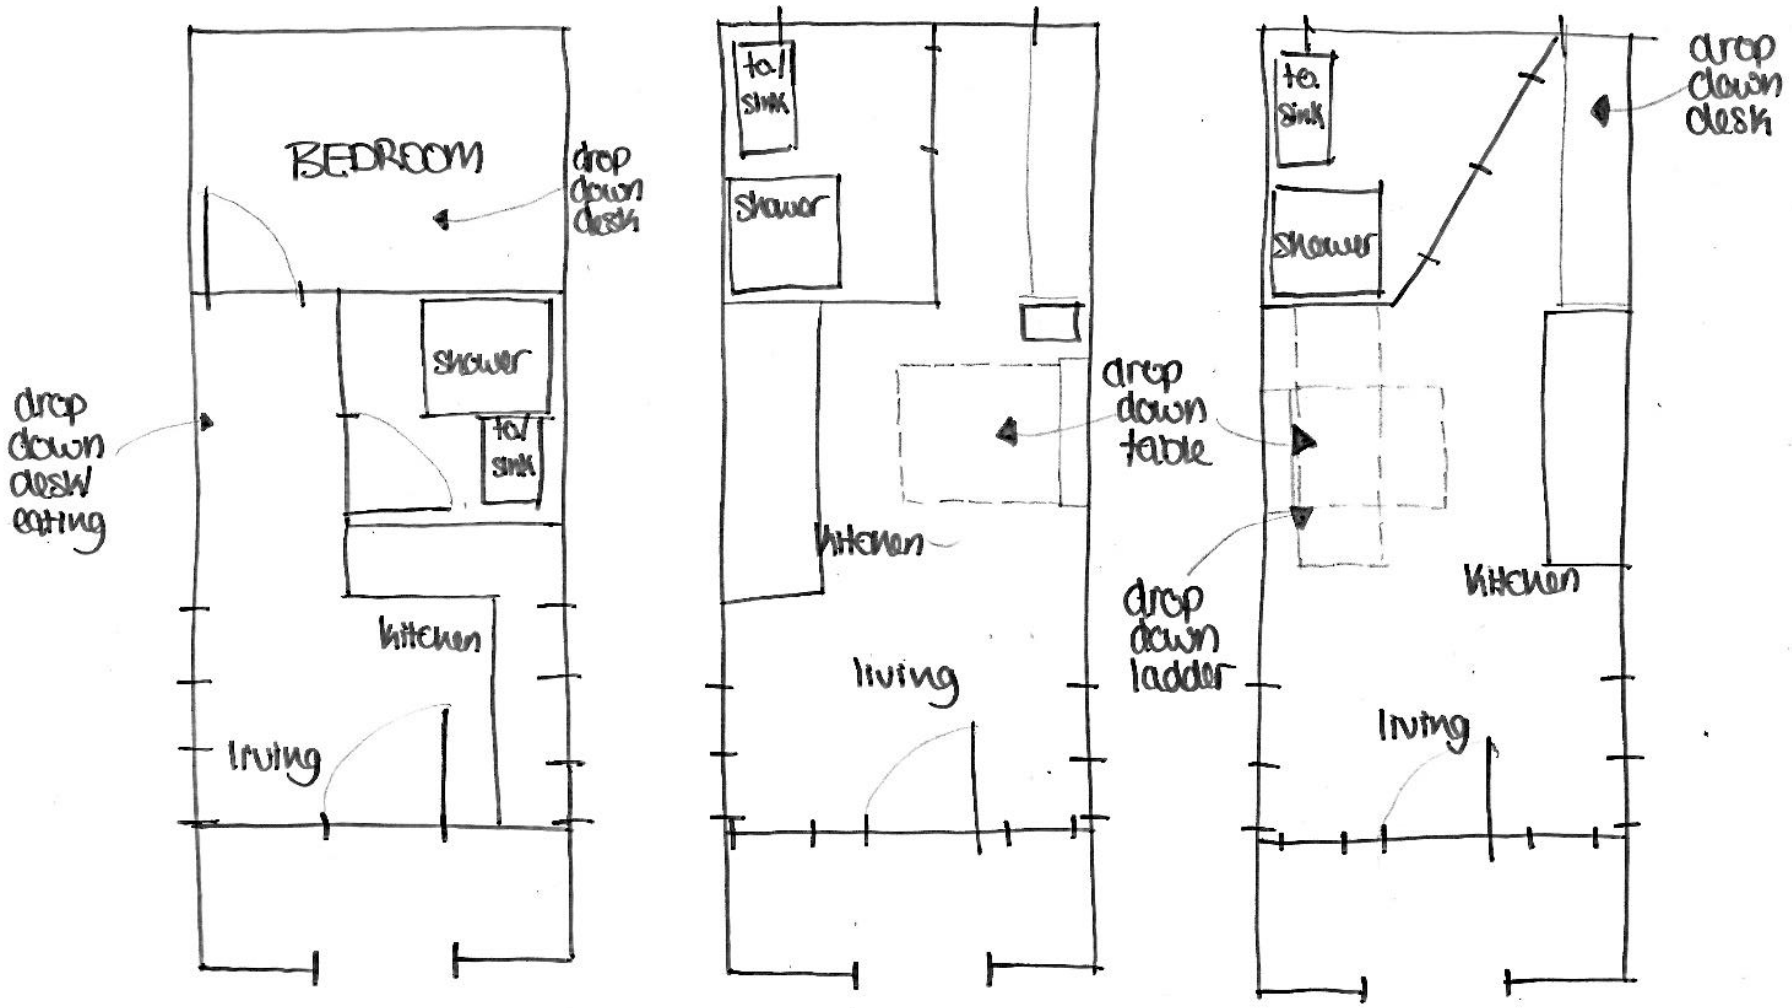

3 LOOSE PLANS: Loft

#1 #2 #3

Open Loft

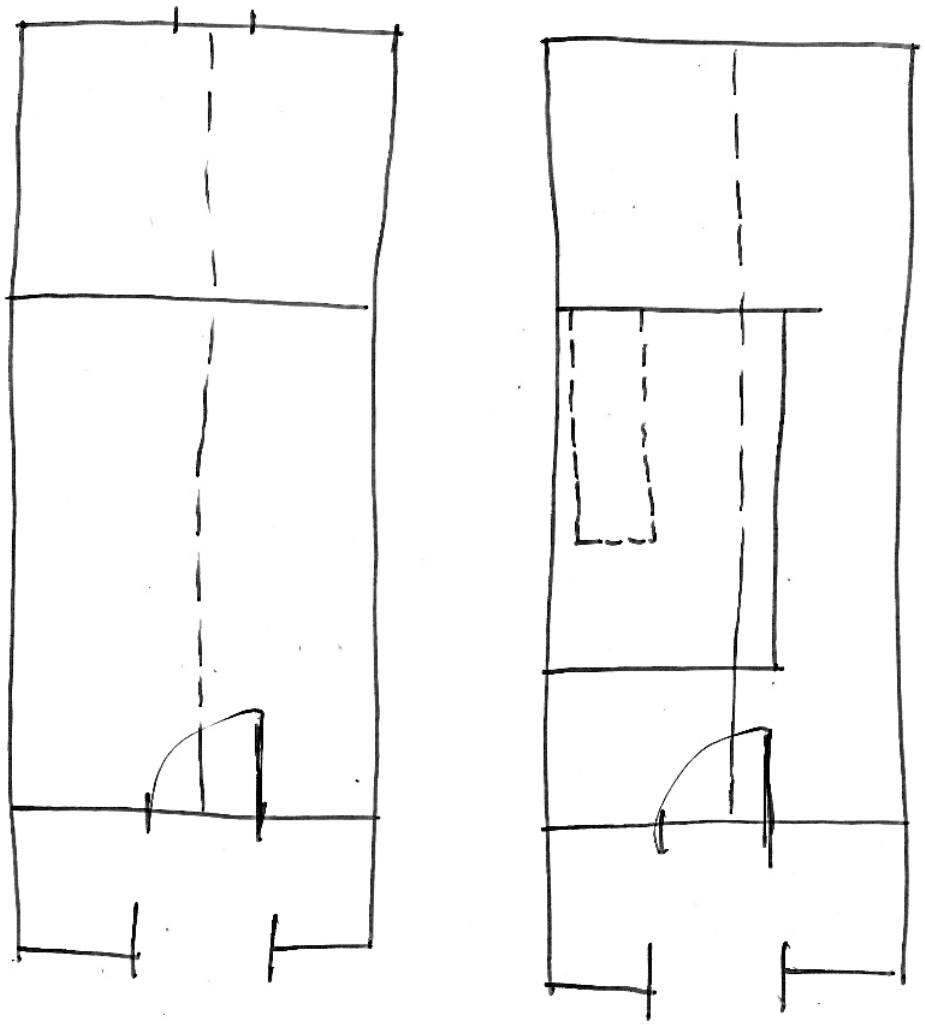

3 REFINED PLANS: Main Floor

#1

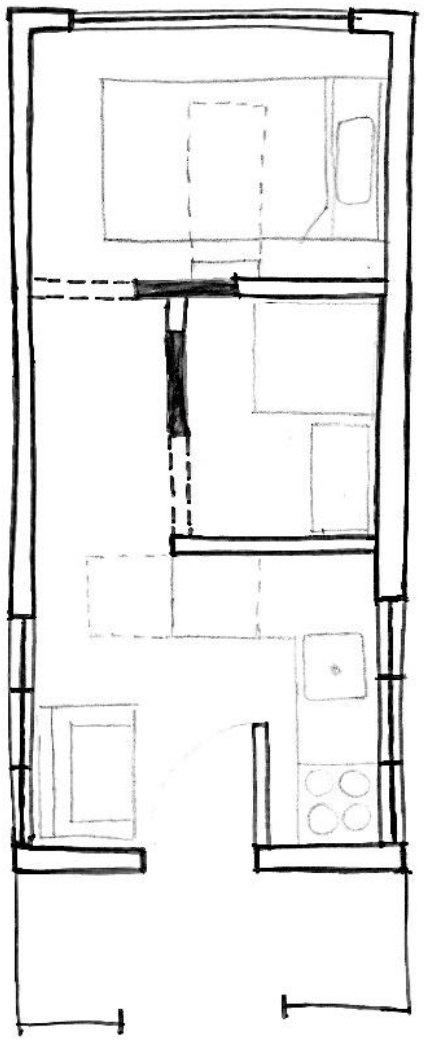

#2

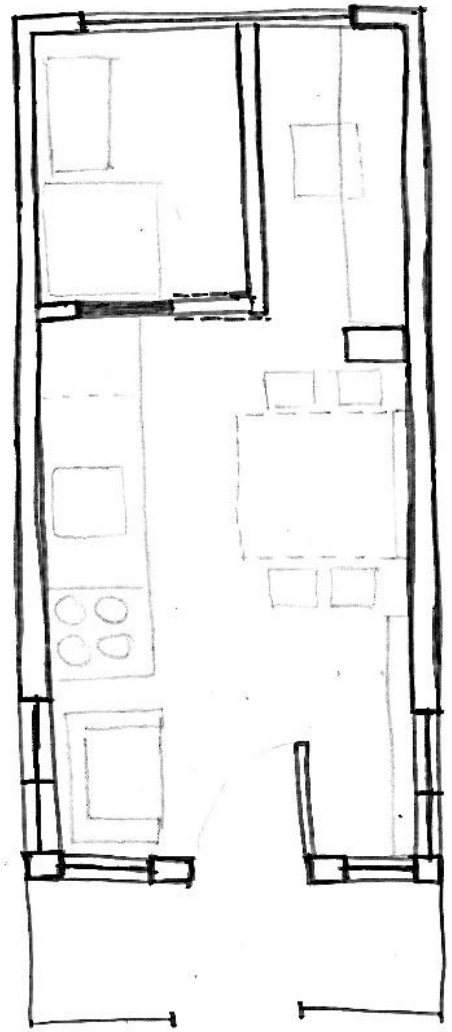

#3

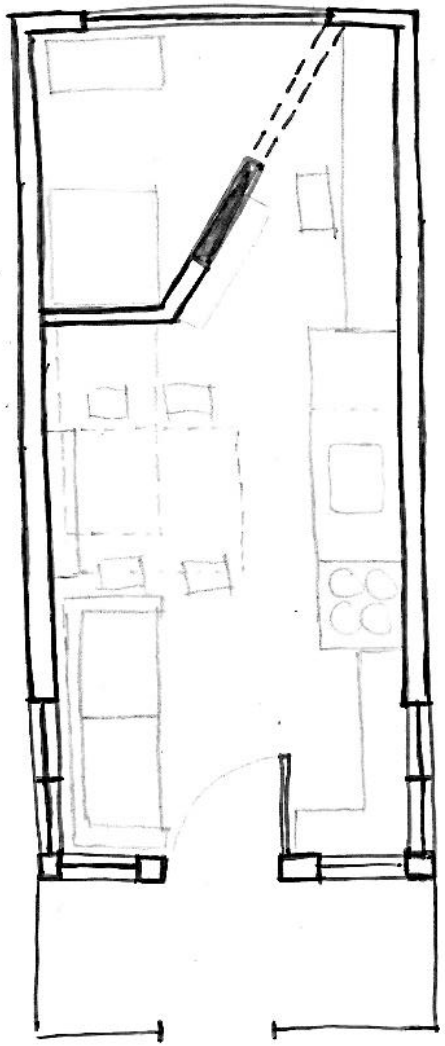

3 REFINED PLANS: Loft

#1

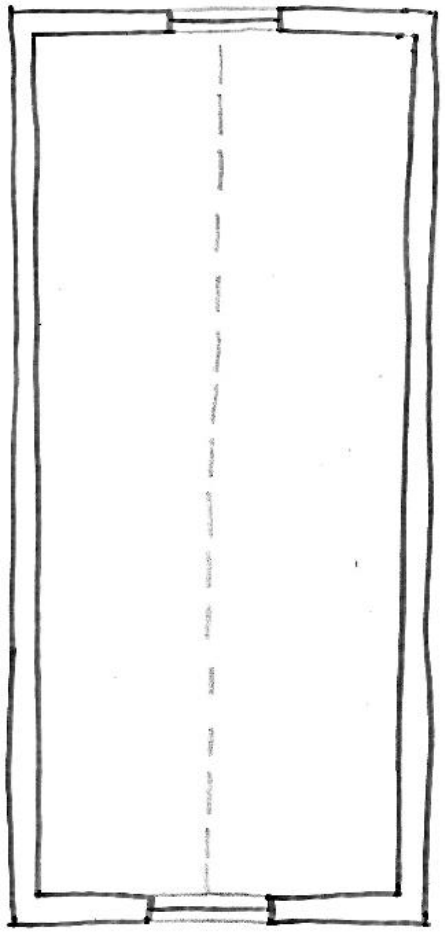

#2

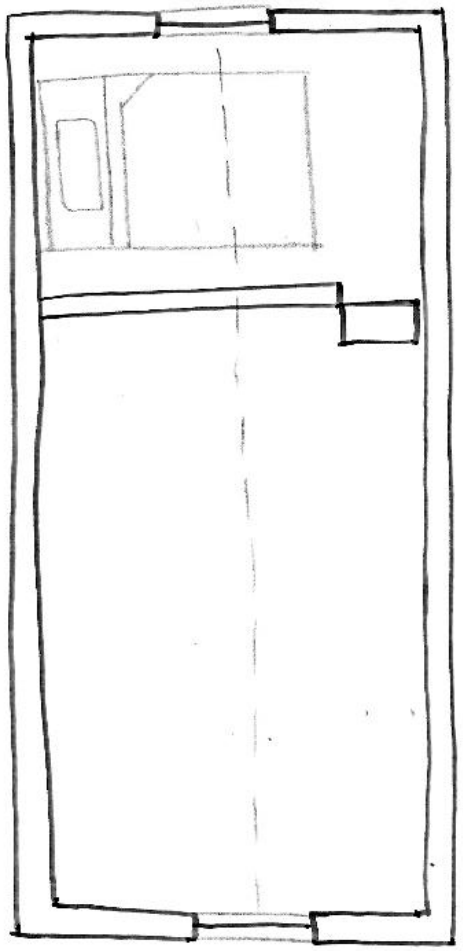

#3

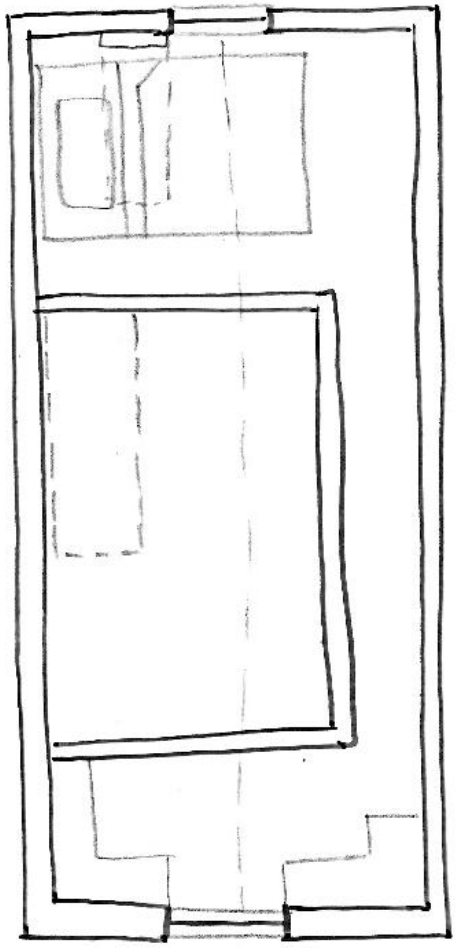

1 FINAL FURNITURE PLAN

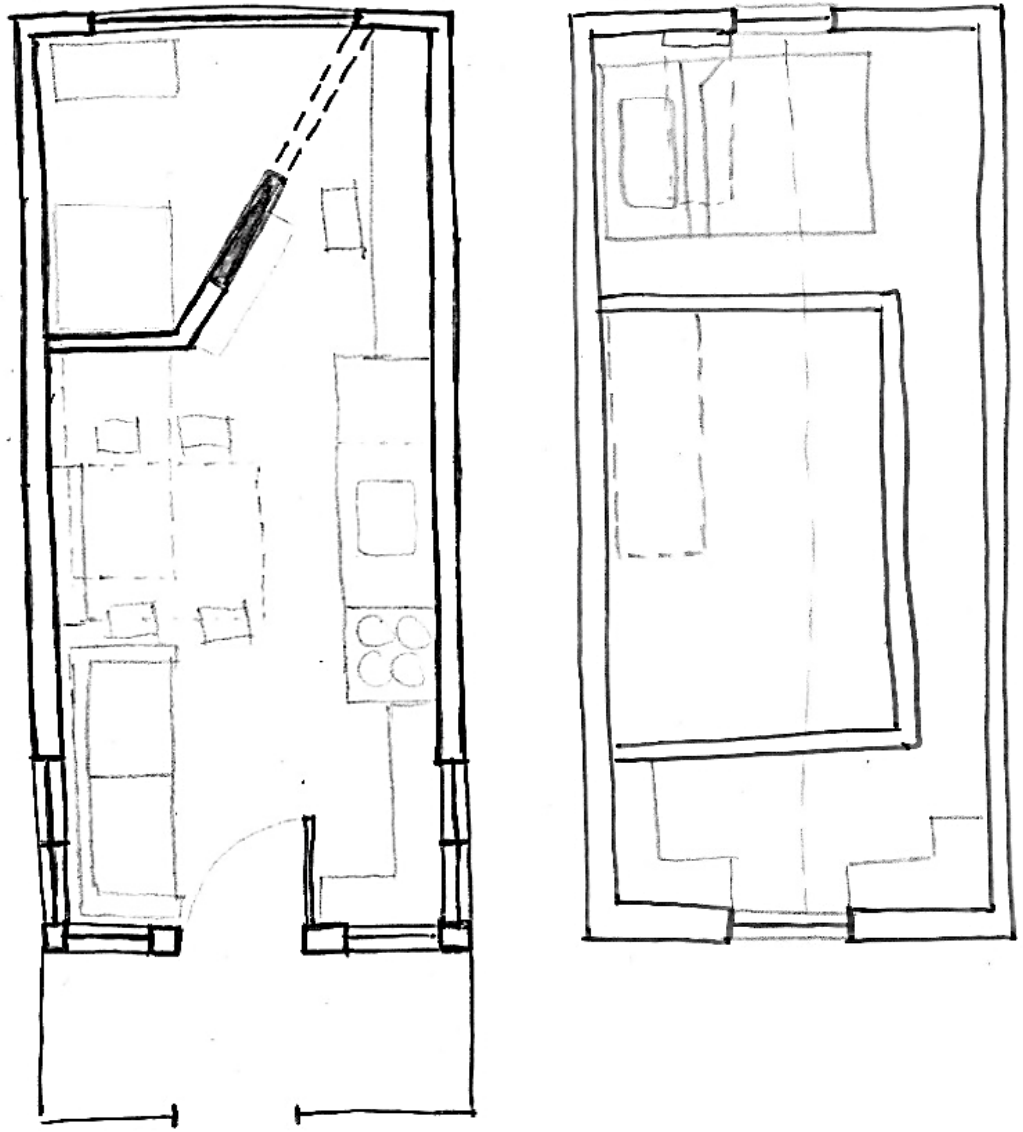

4 LOOSE ELEVATIONS: East Wall

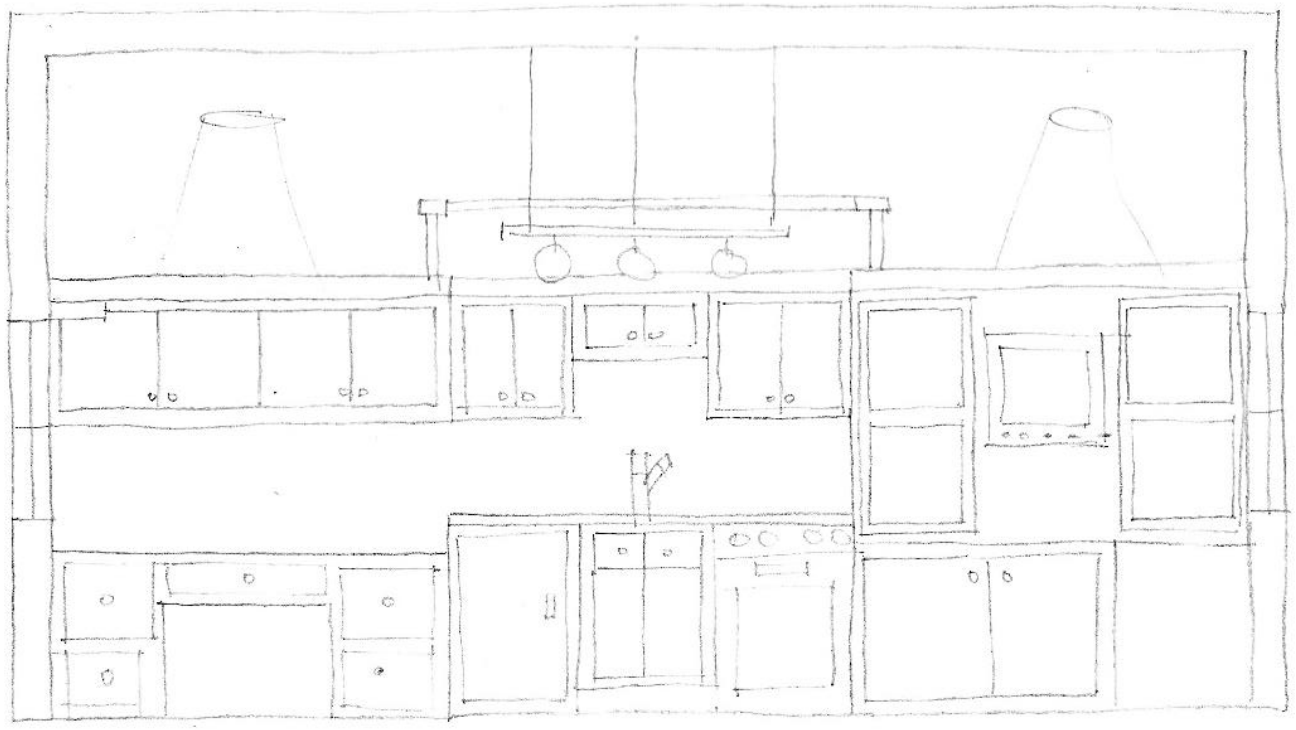

E1 EAST WALL ELEVATION
SCALE 3/8"=1'-0"

4 LOOSE ELEVATIONS: North Wall

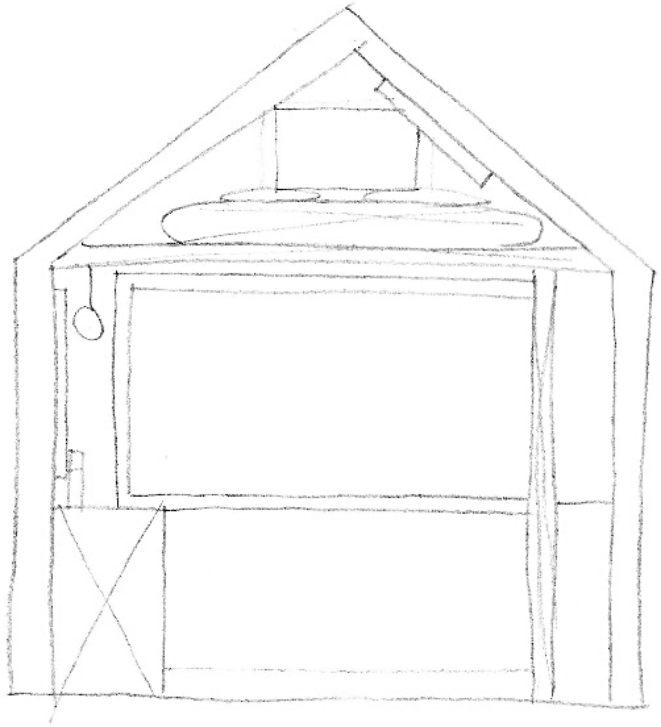

E2 NORTH WALL ELEVATION
SCALE 3/8" = 1'-0"

4 LOOSE ELEVATIONS: West Wall

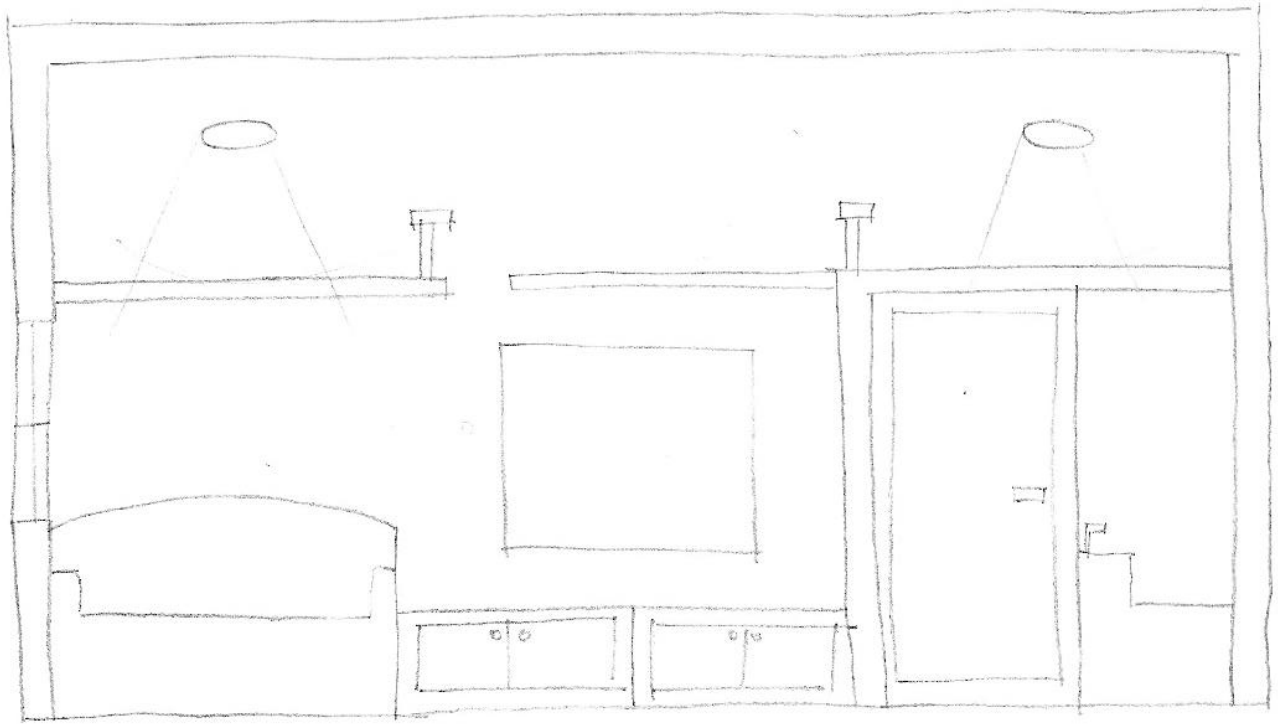

E3 WEST WALL ELEVATION
SCALE: 3/8" = 1'-0"

4 LOOSE ELEVATIONS: South Wall

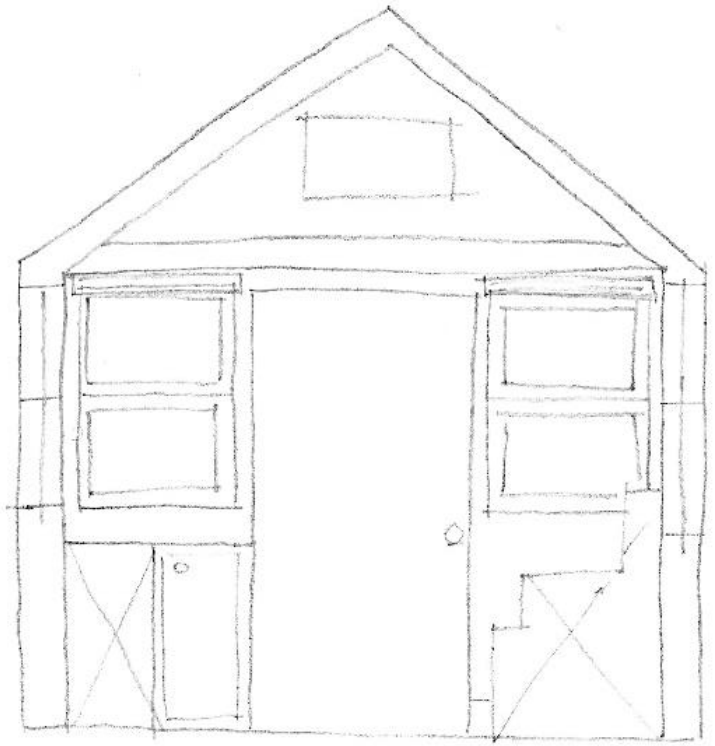

E4 SOUTH WALL ELEVATION
SCALE 3/8"=1'-0"

4 FINAL ELEVATIONS: East Wall

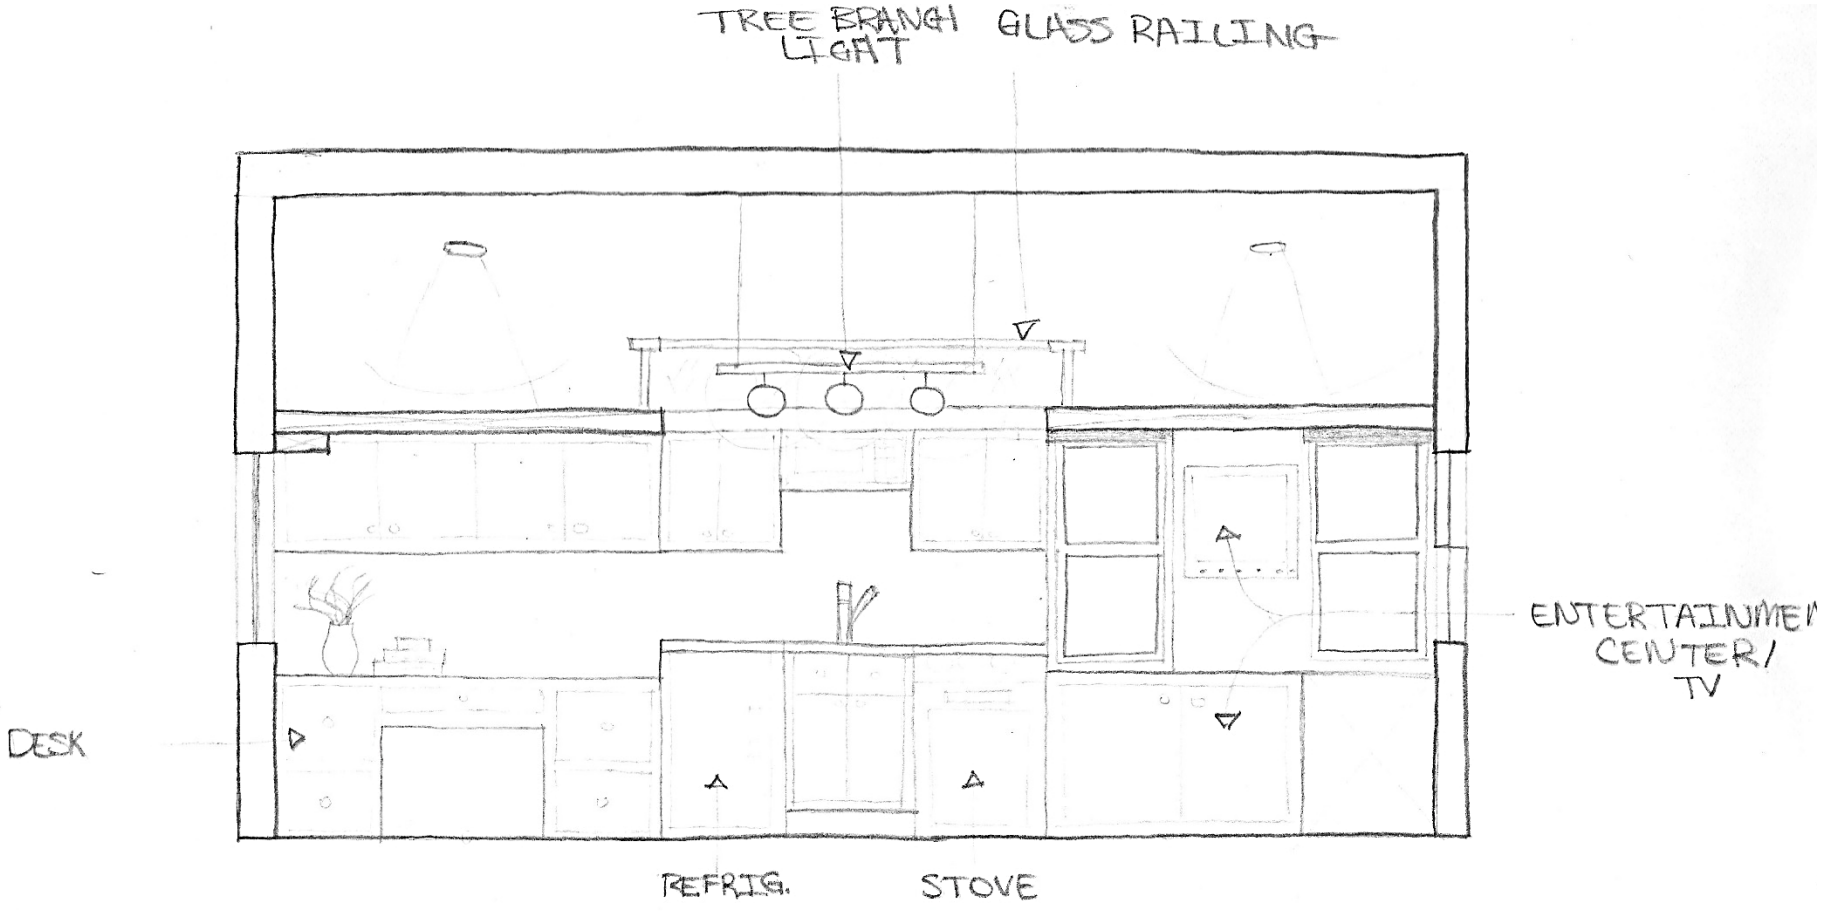

E1 EAST WALL ELEVATION

SCALE 3/8" = 1'-0"

4 FINAL ELEVATIONS: North Wall

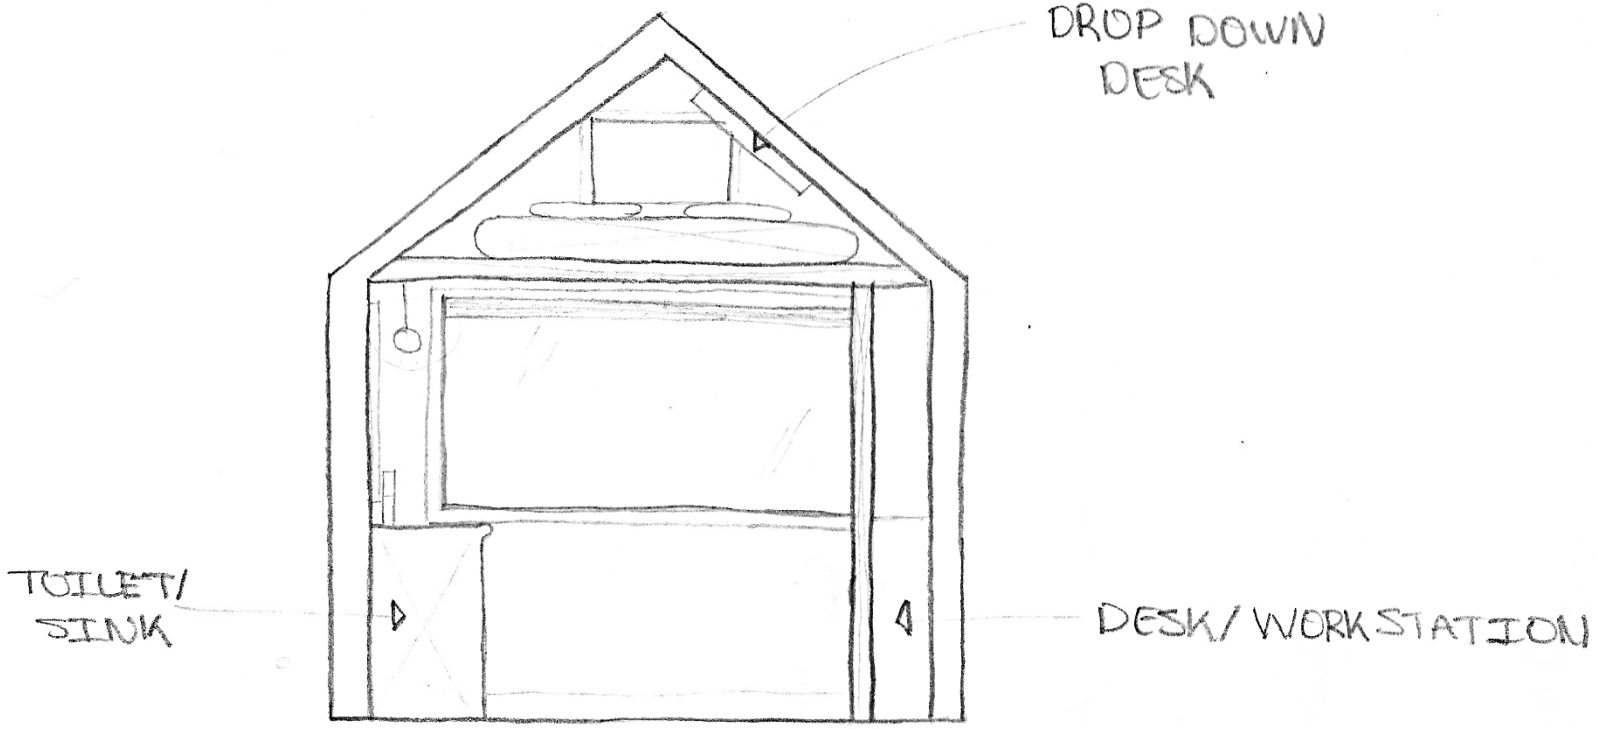

E2 NORTH WALL ELEVATION
SCALE 3/8"=1'-0"

4 FINAL ELEVATIONS: West Wall

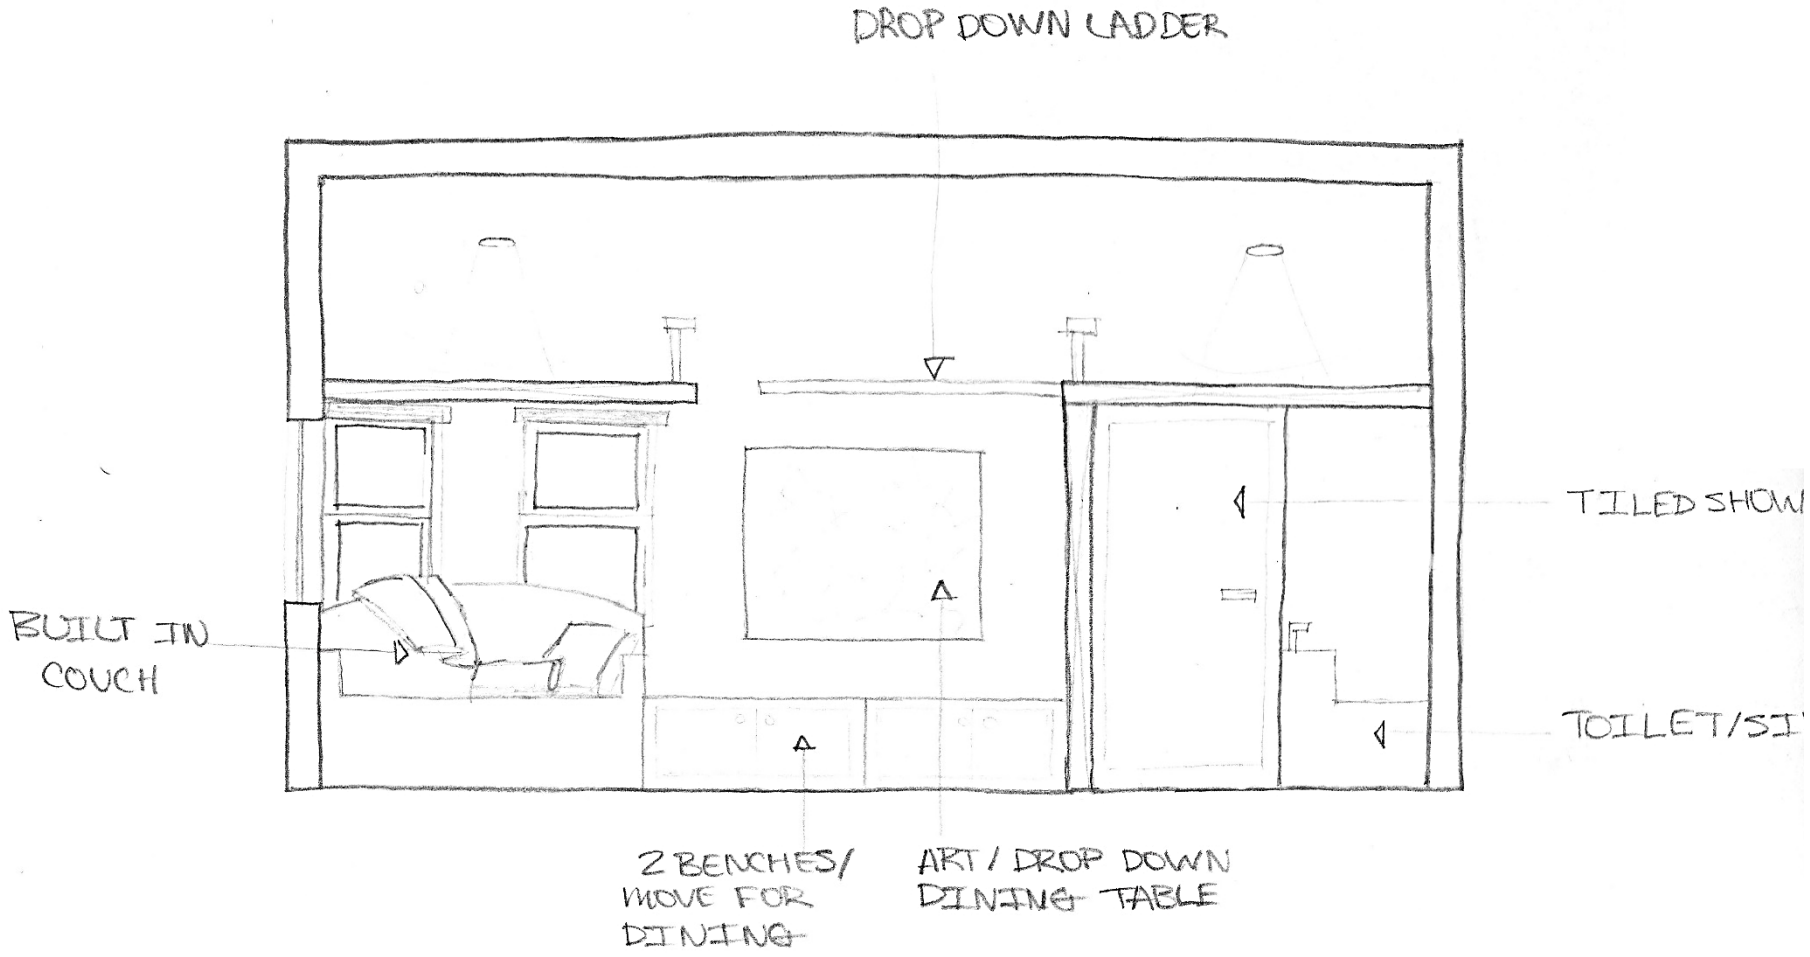

4 FINAL ELEVATIONS: South Wall

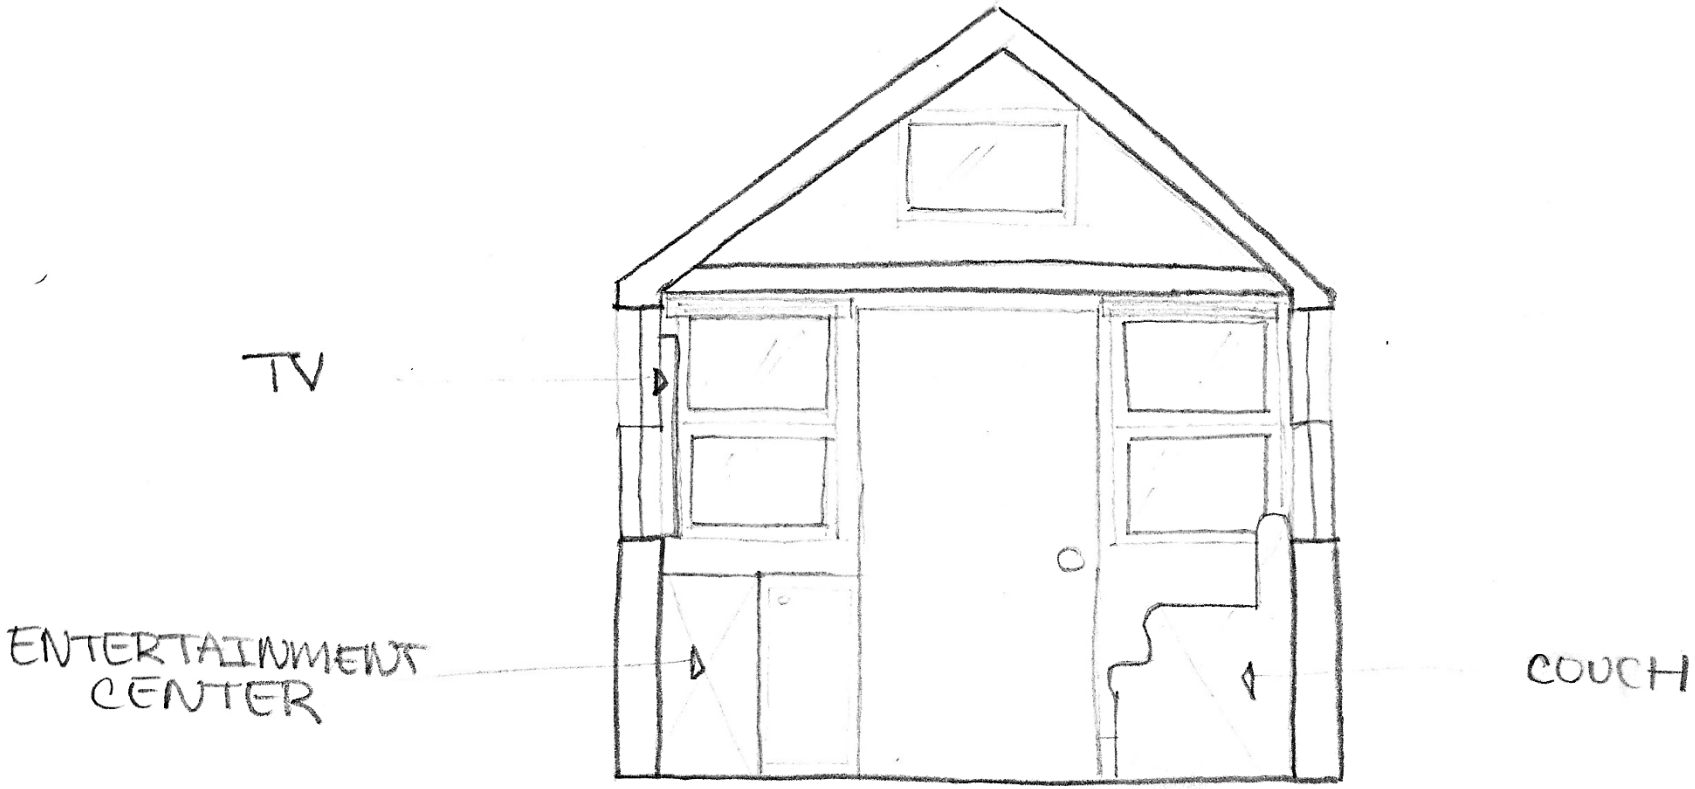

E4 SOUTH WALL ELEVATION
SCALE 3/8" = 1'-0"

2 LOOSE PERSPECTIVES

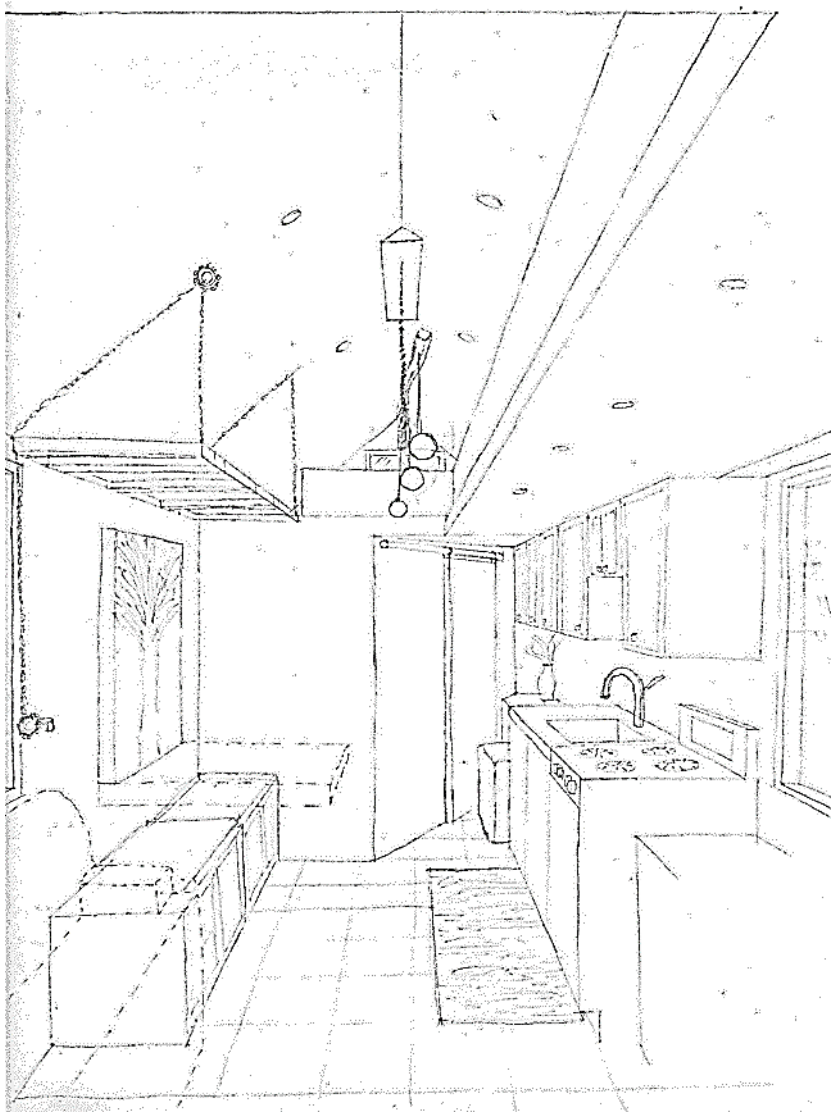

2 LOOSE PERSPECTIVES

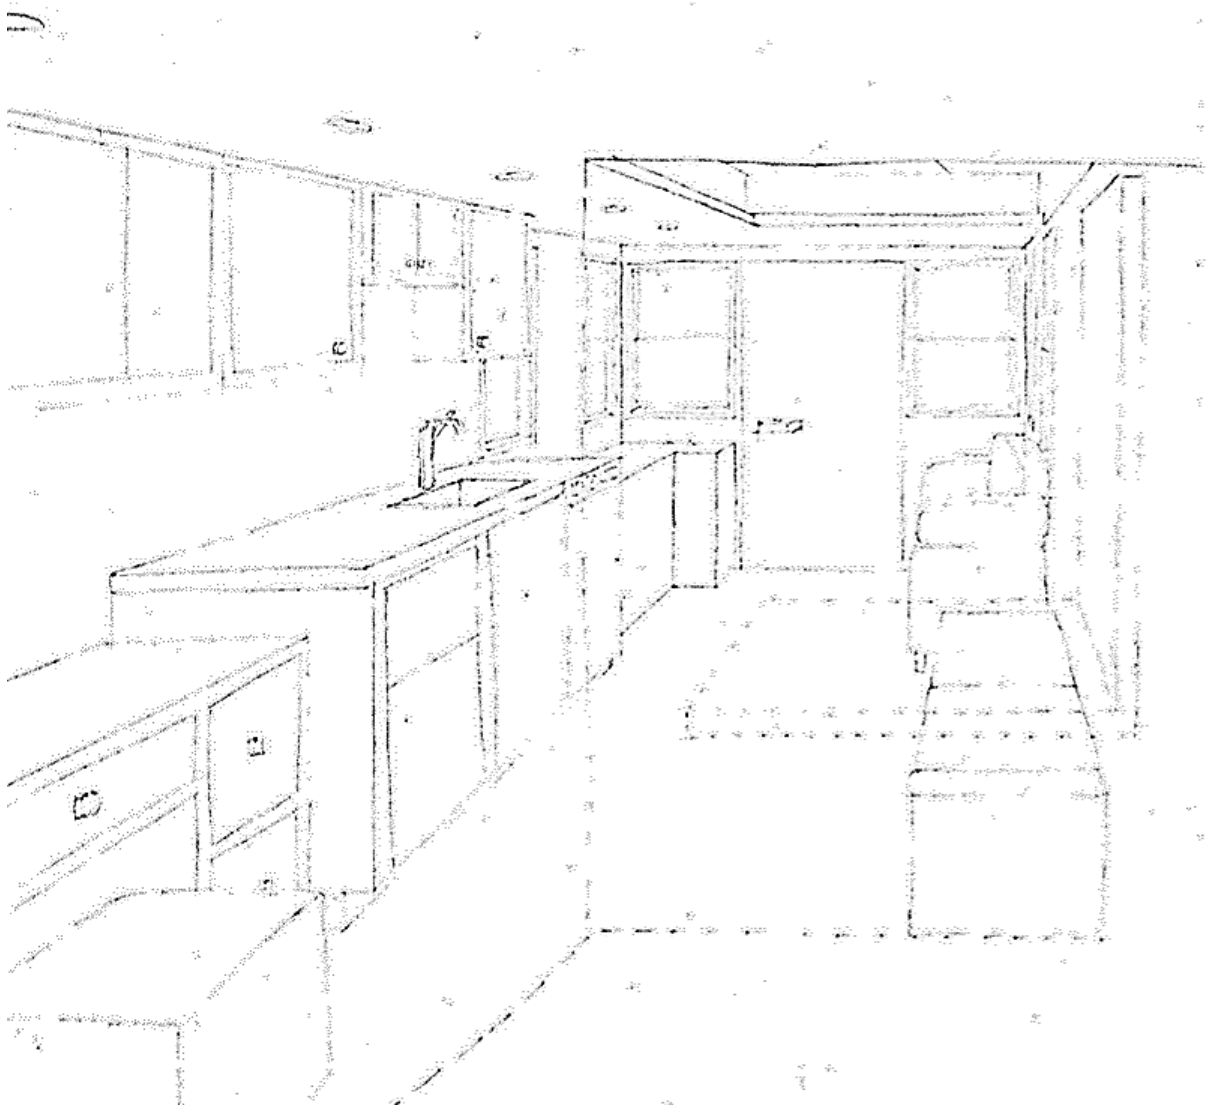

2 FINAL PERSPECTIVES

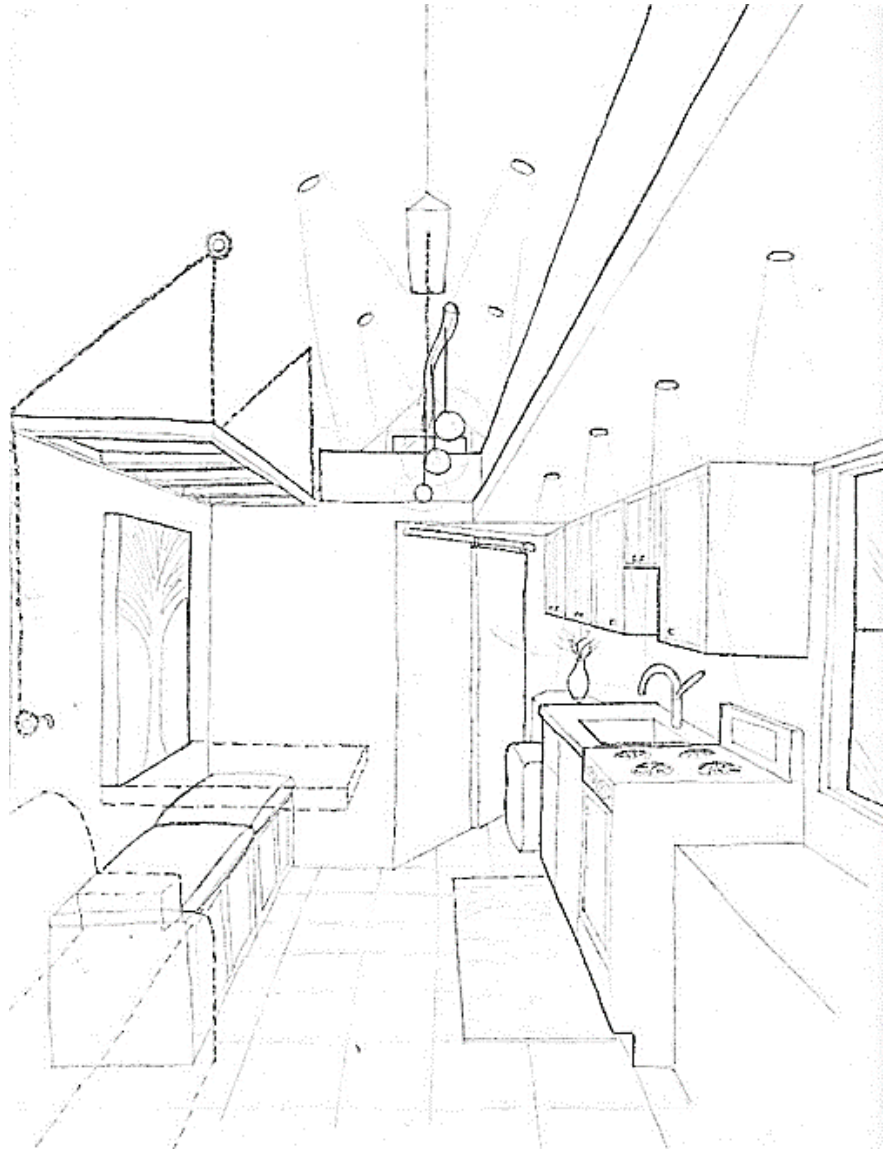

2 FINAL PERSPECTIVES

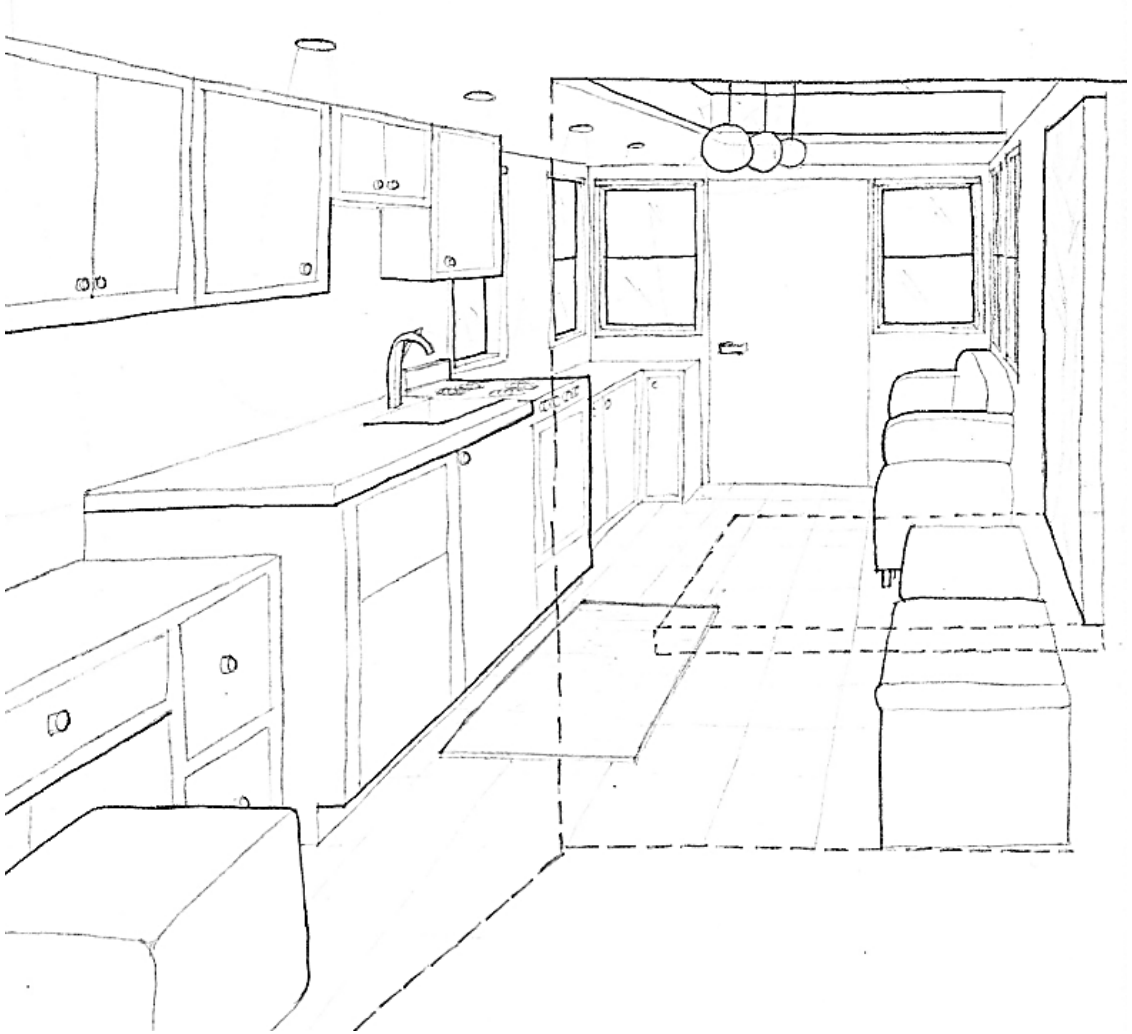

FINAL PERSPECTIVE

WHITE WALL CABINETS

RECLAIMED WOOD BACKSPLASH

GRAY QUARTZ COUNTERTOP

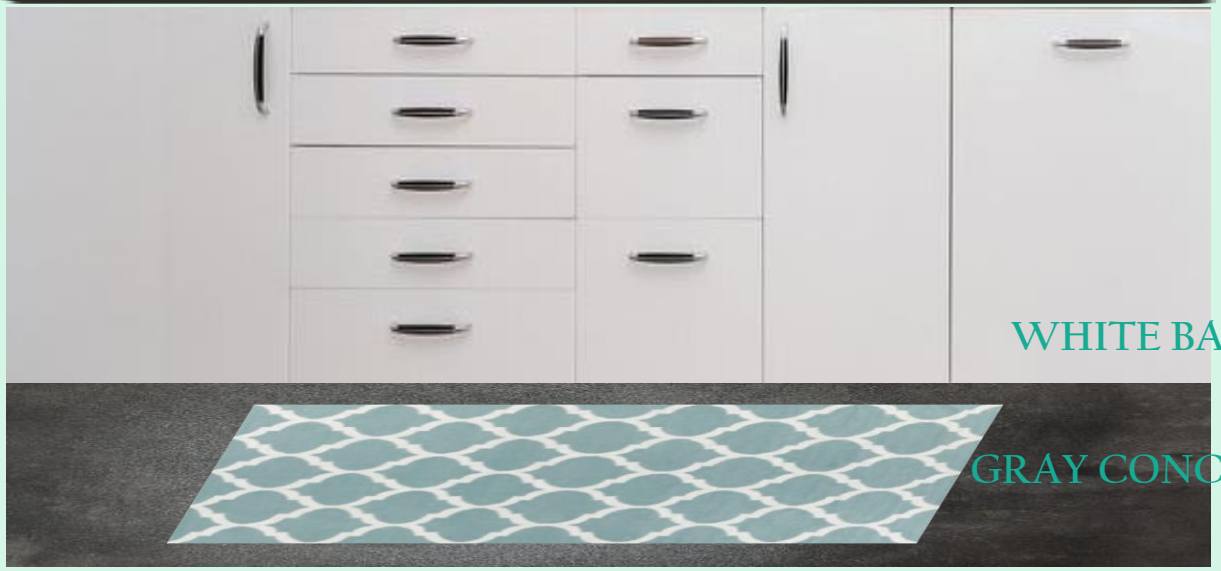

WHITE BASE CABINETS

GRAY CONCRETE FLOORS

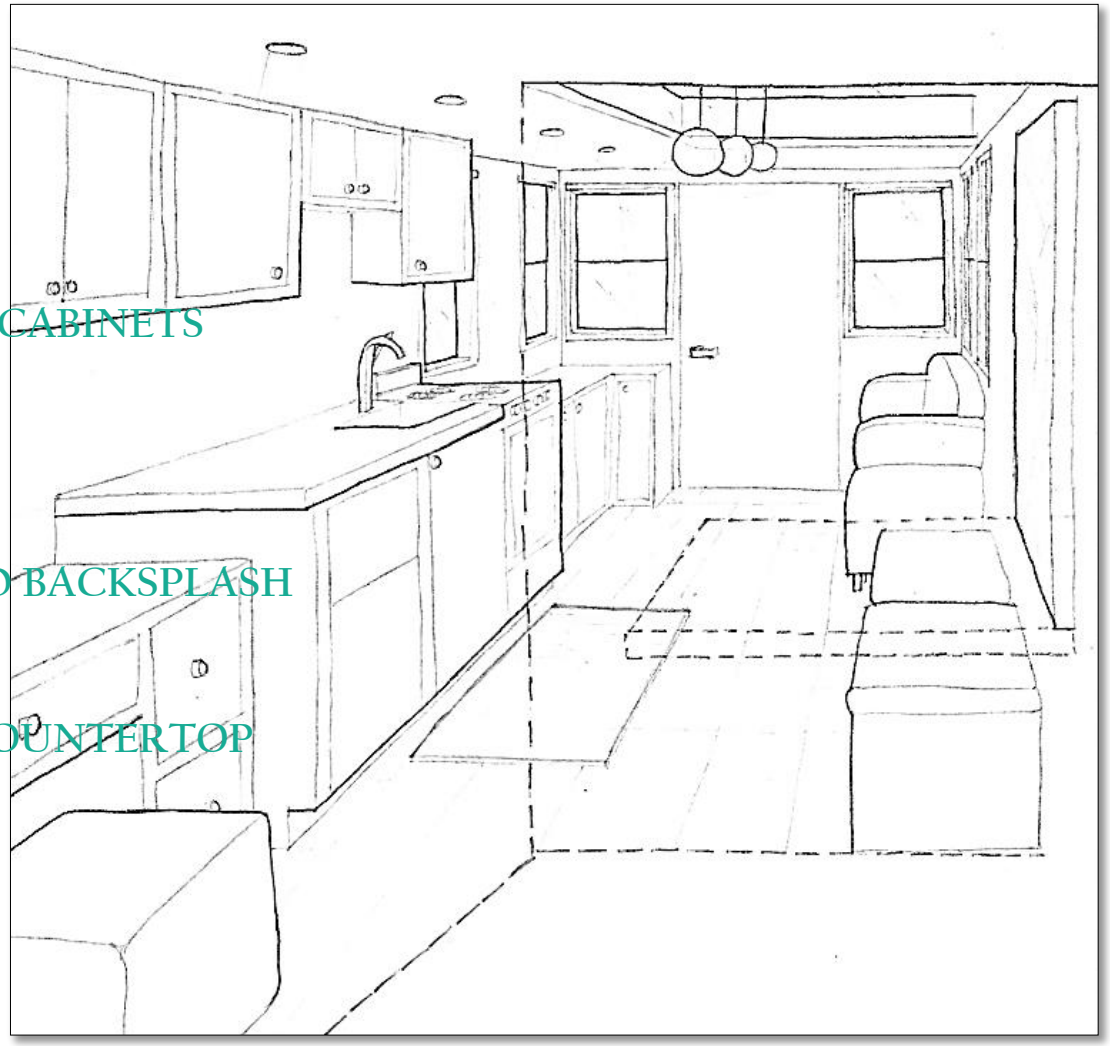

FINAL PERSPECTIVE

RECLAIMED BRACH LIGHTING

PICTURE/FOLD DOWN DINING TABLE

FOLD OUT LOVE SEAT

GRAY CONCRETE FLOORS

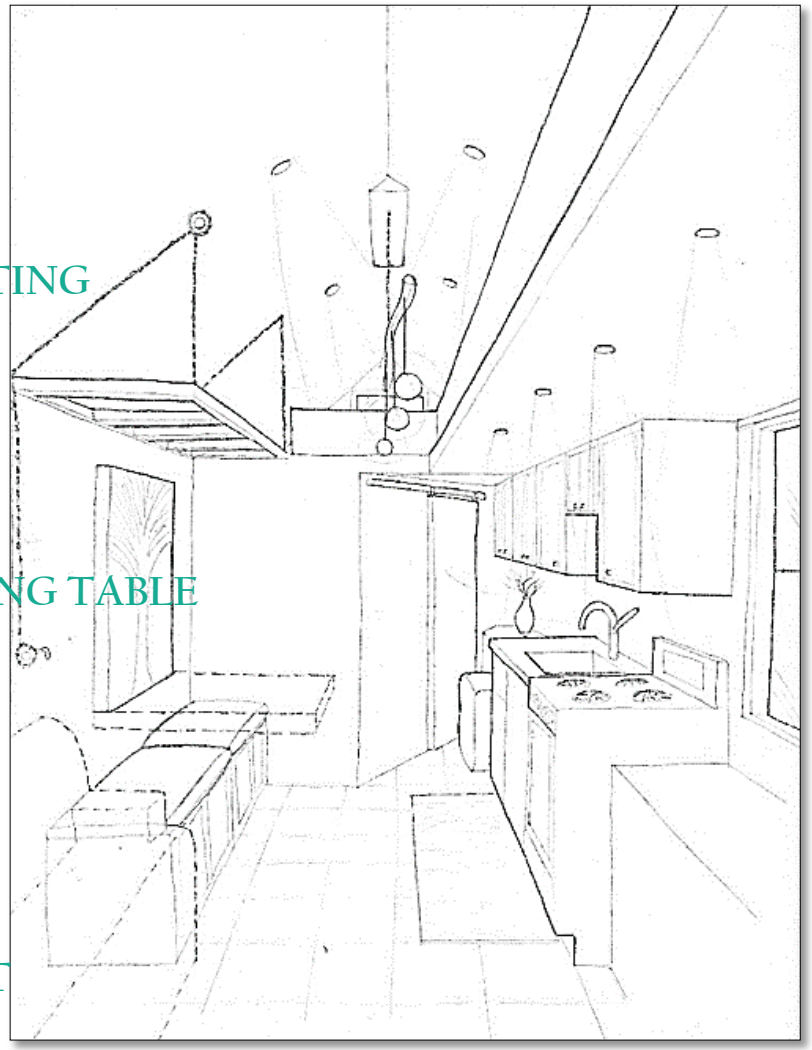

FINAL MODEL PICTURES

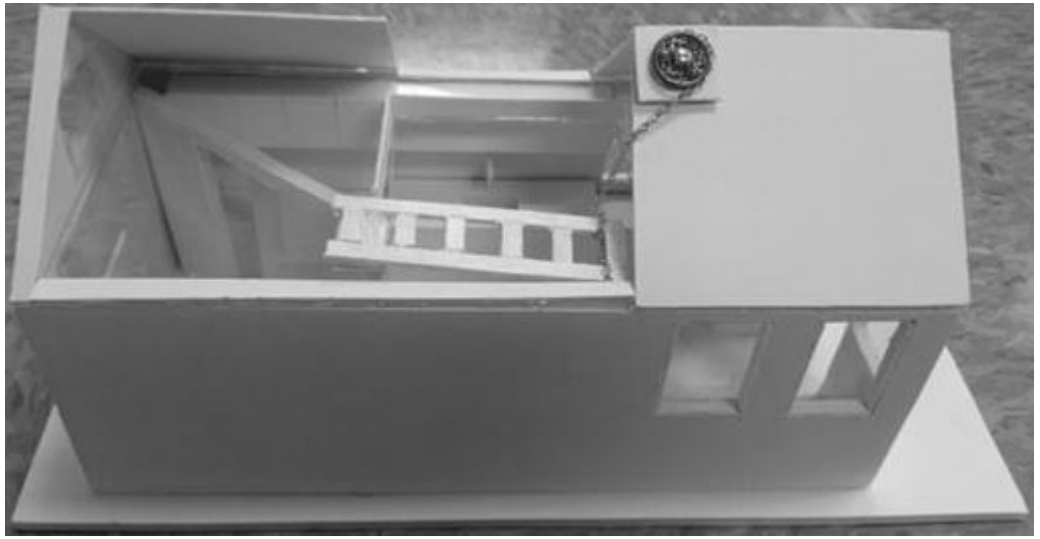

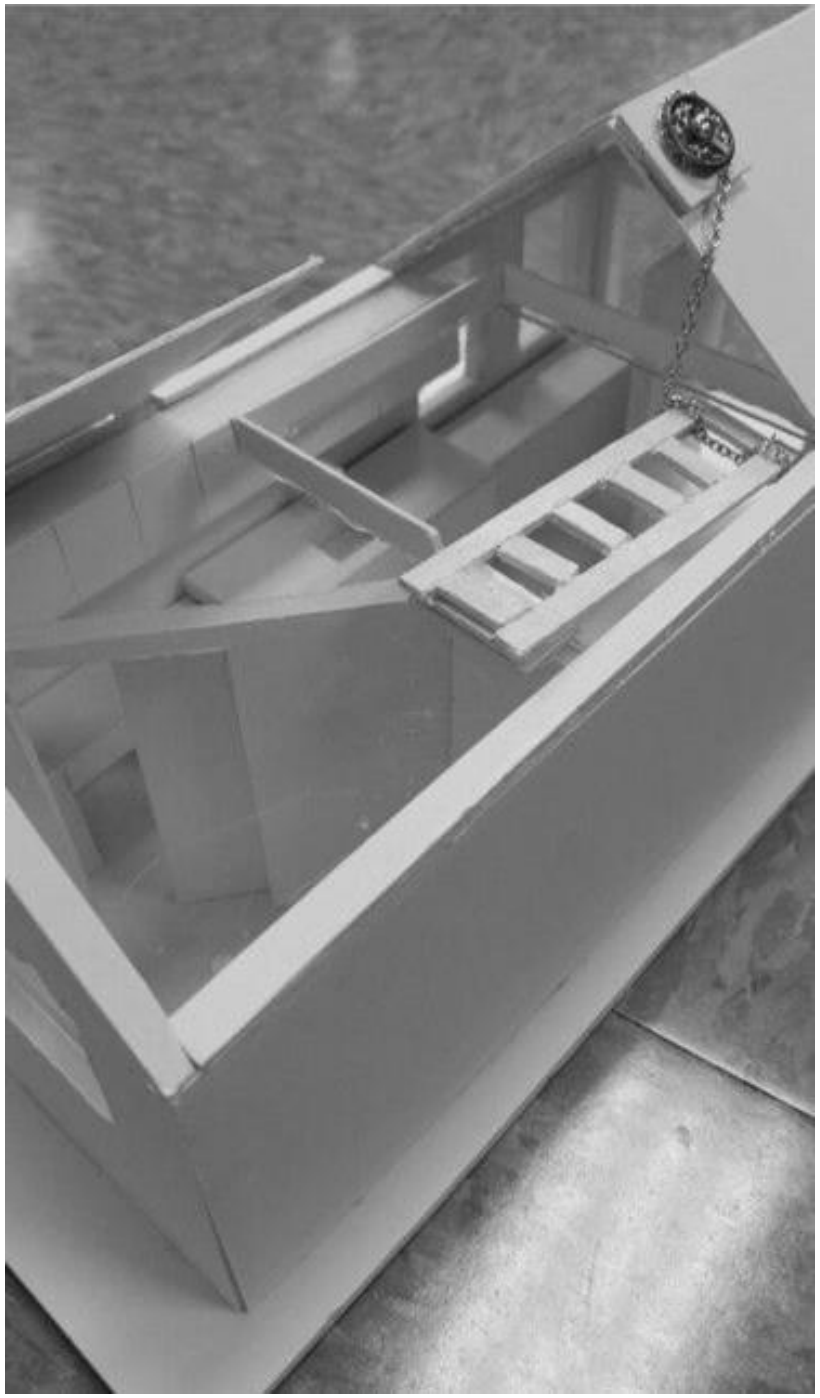

Note: The actual wheel to move the ladder will be inside. However, there was not enough room to be able to control it in the tiny house model.

Video Link: https://www.youtube.com/watch?v=Xs3TNi1Elp8